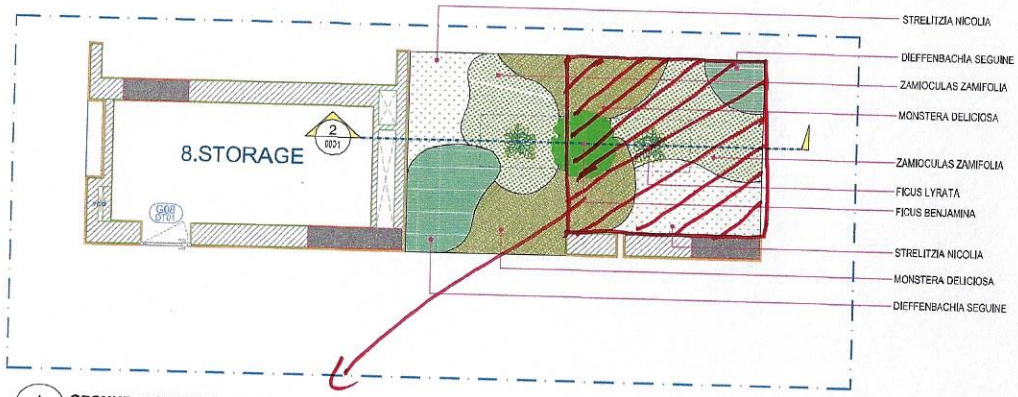

1 / 0001 **GROUND FLOOR PLAN PLANTING AREA** SCALE 1:50

This is the area for planter box.

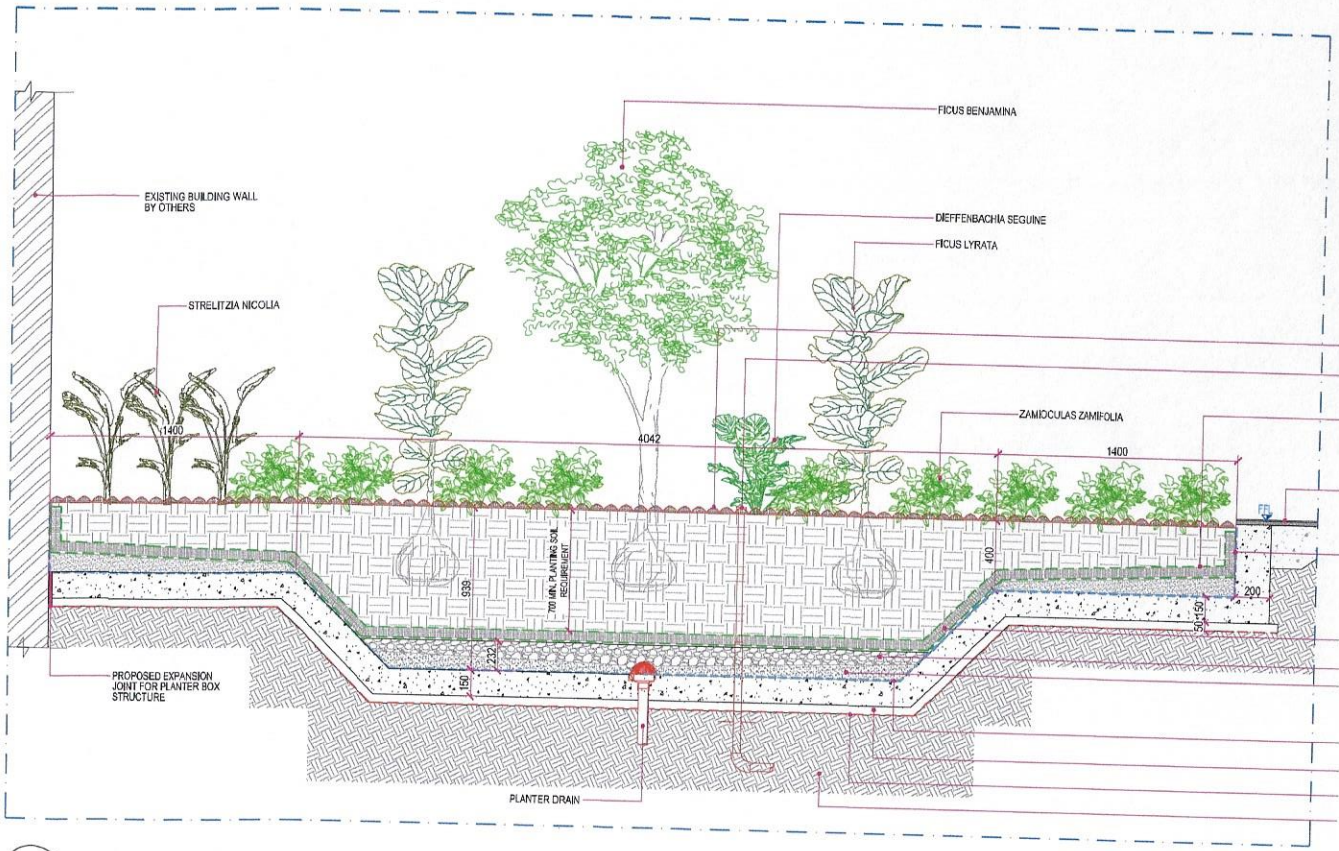

2 / 0001 **PLANTER BOX SECTION** SCALE 1:15

STRELITZIA NICOLIA

ZAMIOCULAS ZAMIFOLIA

FICUS LYRATA

MONSTERA DELICIOSA

DIEFFENBACHIA SEGUINE

FICUS BENJAMINA

KEY PLAN :

DRAWING REFER
DRAWING NUMBER

SHOP DRAW

REV	DATE	DESCRIPT
00	24.05.2023	ISSUED FOR API

Client
SAFIYA PALACE EXTENSION

Landscape Architect

Consultant

Project / Contract

PHASE

SUB CONTRACTOR :

ORIENT IRRIGATION
Landscap
Since 1977
Dubai U.A.E.
Tel: +971 0 4 26 01 085

Drawing Title
GROUND FLOOR PLANTING
NEAR KITCHEN

Contract Number
0000

DRAWN :	DESIGN :	CHECK :
AF	AS	AB
SCALE :		DATE
AS SHOWN @ A1		24.05.2023

Drawing No.
0001